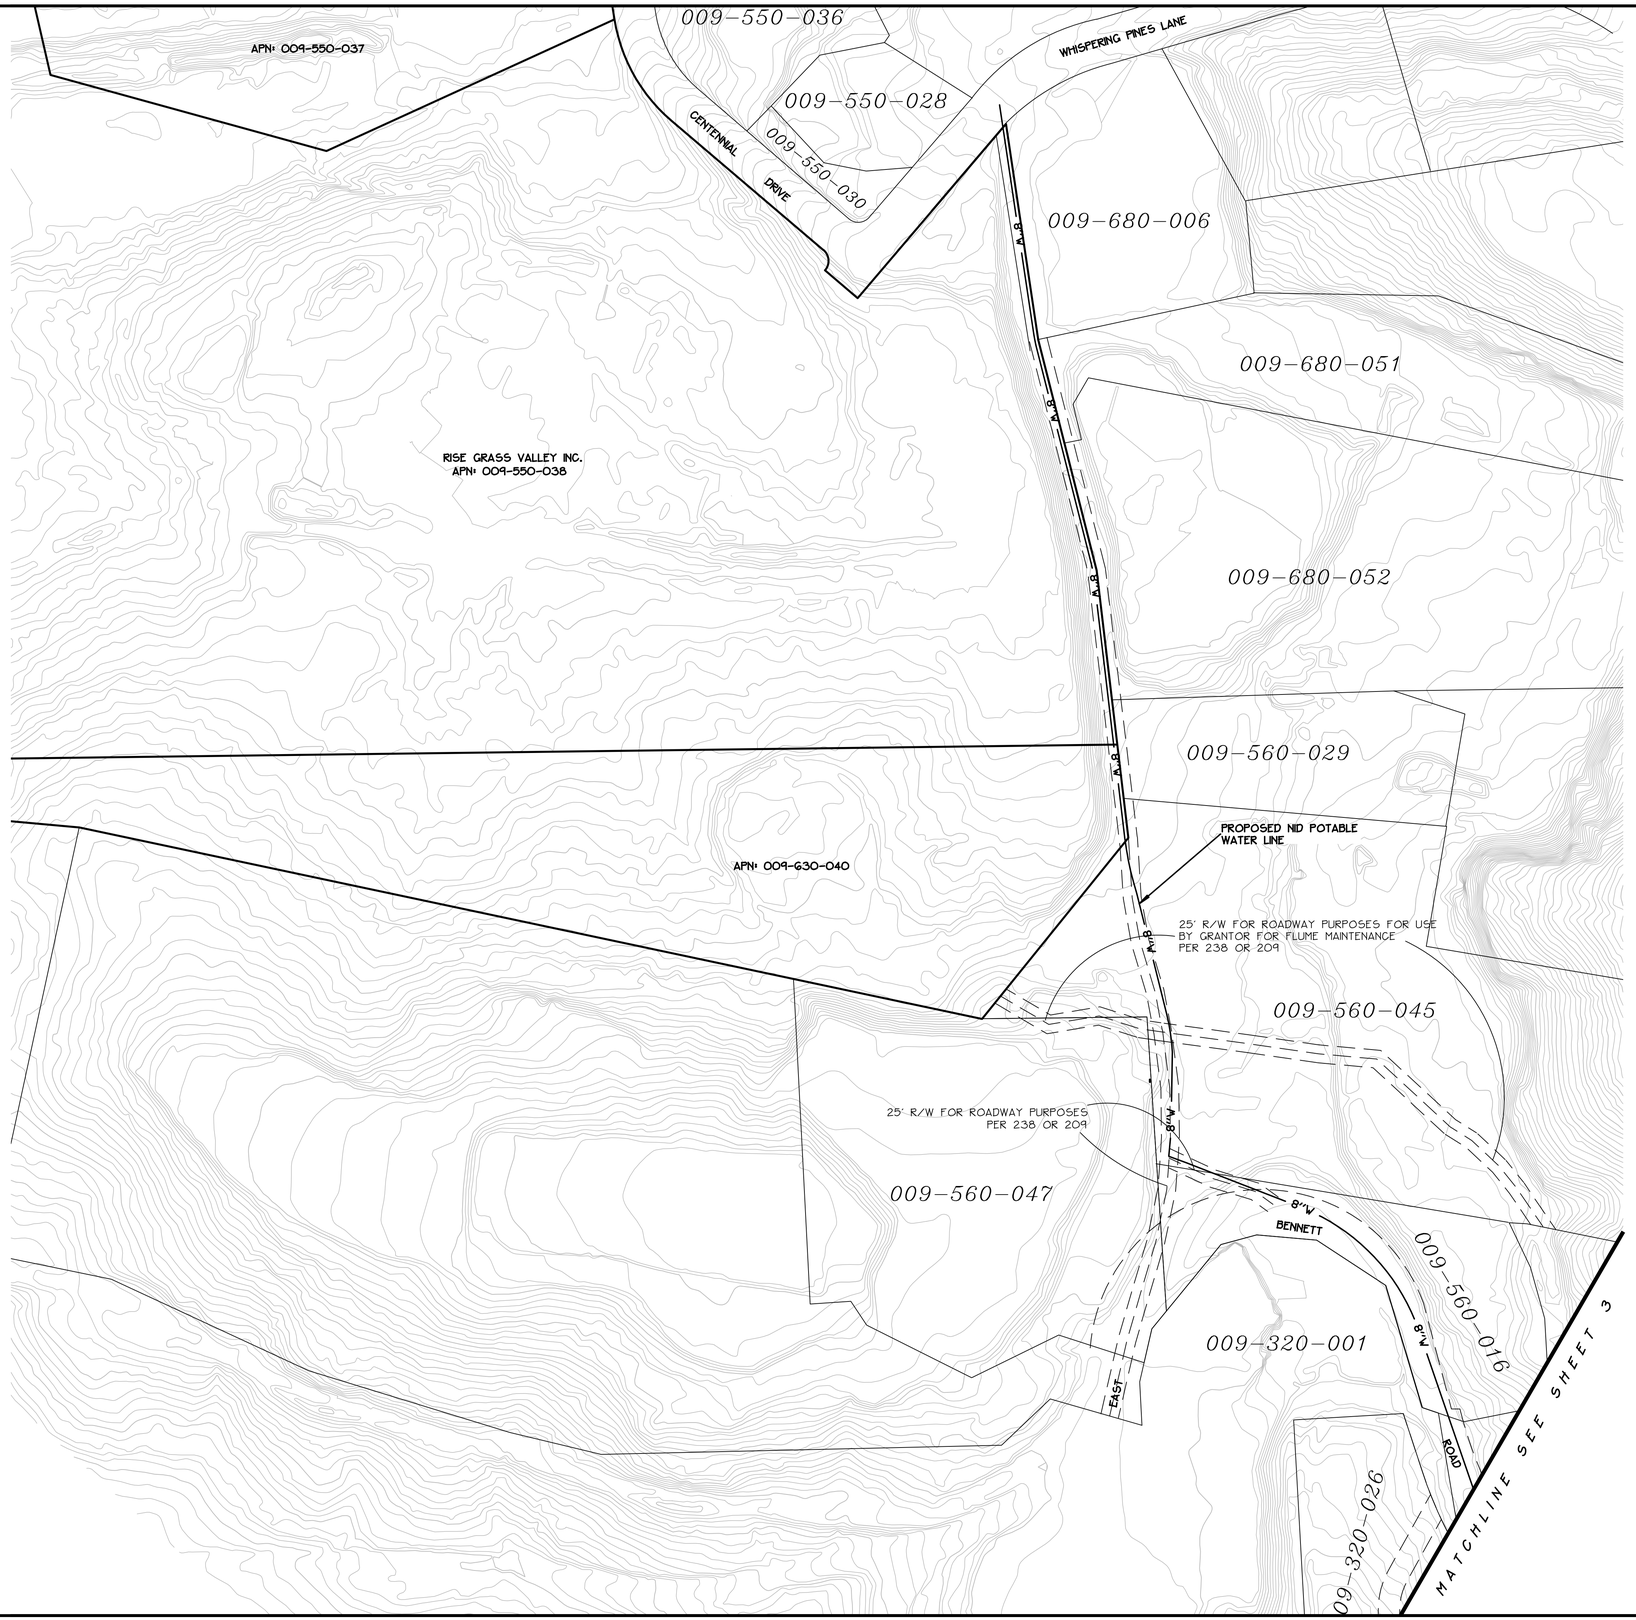

SCALE: 1" = 100'
CONTOUR INTERVAL = 2'

ENGINEERING • SURVEYING
PLANNING

NEVADA CITY ENGINEERING, INC.

505-B COYOTE STREET NEVADA CITY
(530)265-6911

LICENSED LAND SURVEYOR
ANDREW R. CASSANO
L.S. #4370
STATE OF CALIFORNIA

REVISION:	DATE:	DESCRIPTION:

PROPOSED NID WATER LINE

RISE GRASS VALLEY INC.

SEC. 26, T.16N., R.8E., M.D.M.

NEVADA COUNTY , CALIFORNIA

PIPELINE EASEMENTS

A-2

18-037